chetwoods
architects
32 frederick street birmingham B1 3HH
tel 0121 234 7500 fax 0121 234 7501 www.chetwoods.com

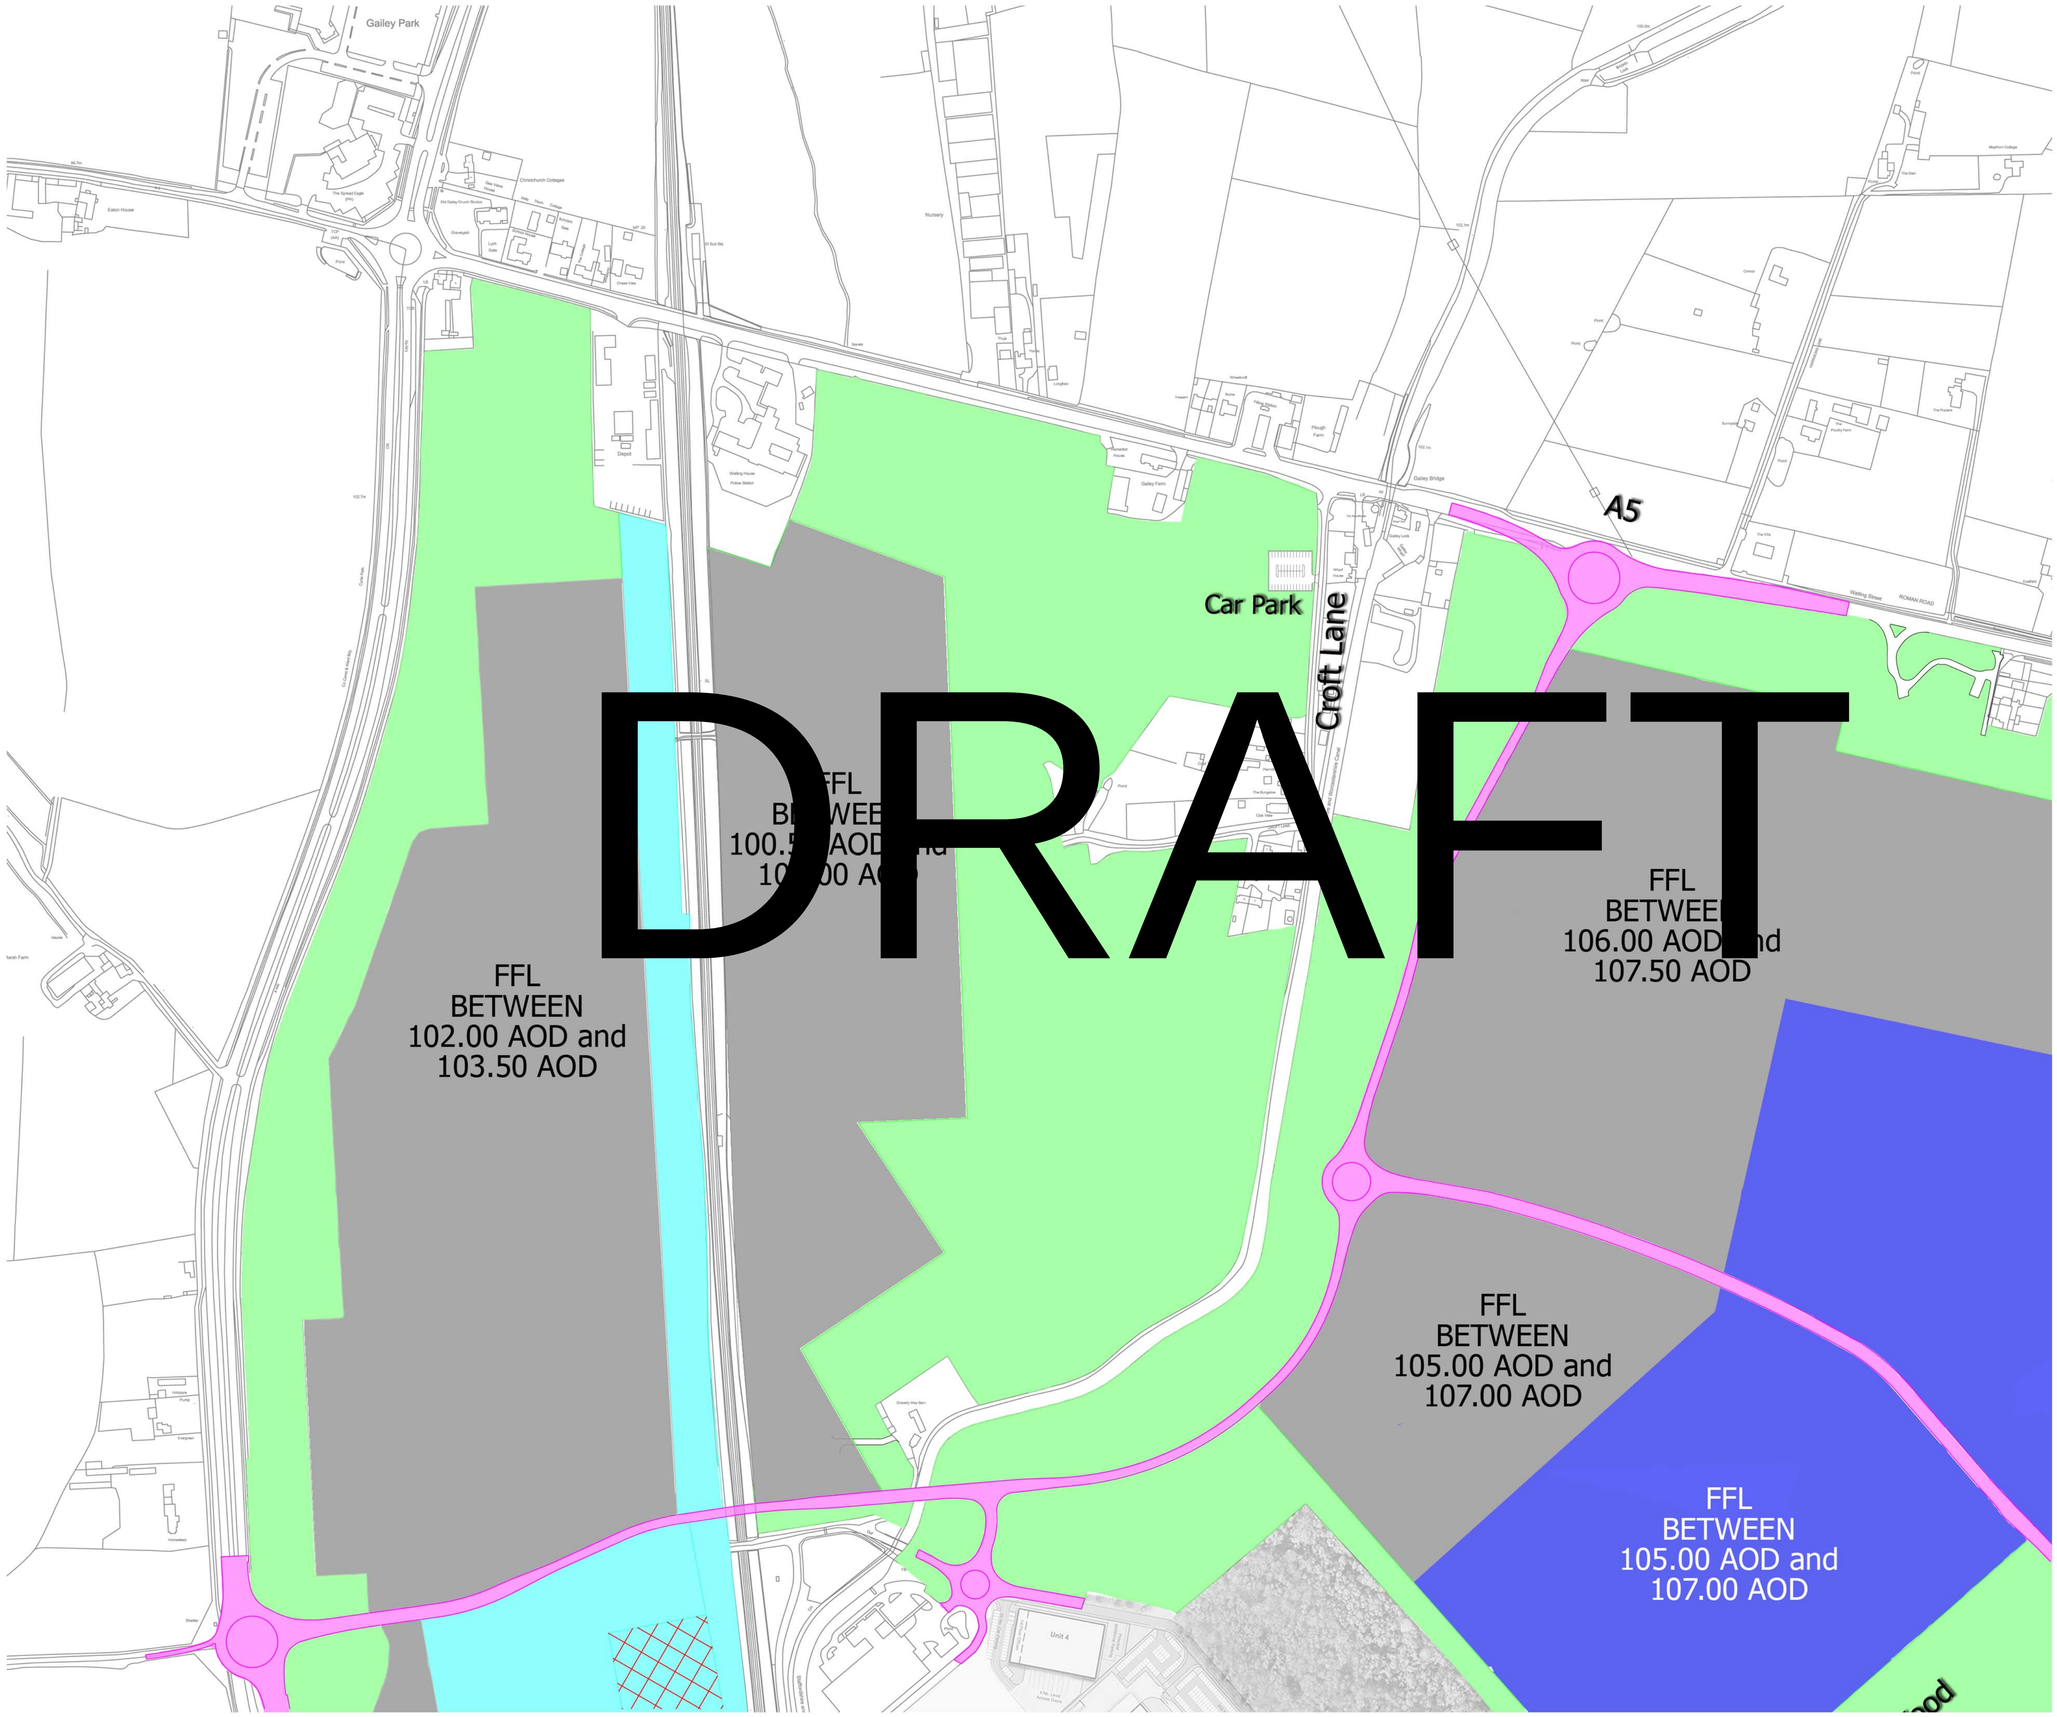

DRAFT

N

- Maximum height of Buildings 12m
- Maximum height of Buildings 30m
- Maximum height of Buildings 12m (with the exception of Gantries of 30m)
- Maximum height of Buildings 24m
- Maximum height of Buildings 20m
- Primary Green Infrastructure.
- New road infrastructure and improvements to existing infrastructure

Height constraint measured from finished floor level (FFL) to highest ridge point

Revisions

West Midlands Interchange

Project
THE WEST MIDLANDS RAIL FREIGHT INTERCHANGE ORDER 201X

Drawing Status
STAGE 2 CONSULTATION

Drawing Title
PARAMETER PLAN - FLOOR LEVELS & HEIGHT PLAN - SHEET B

Drawing Size A1

Regulation	Document		
5 (2) (o)	2.6b		
Drawn SM	Date JUNE 2017	Scale 1/2500	Reviewed PMJS
Drawing No. 4049 - 1040			Rev. 03